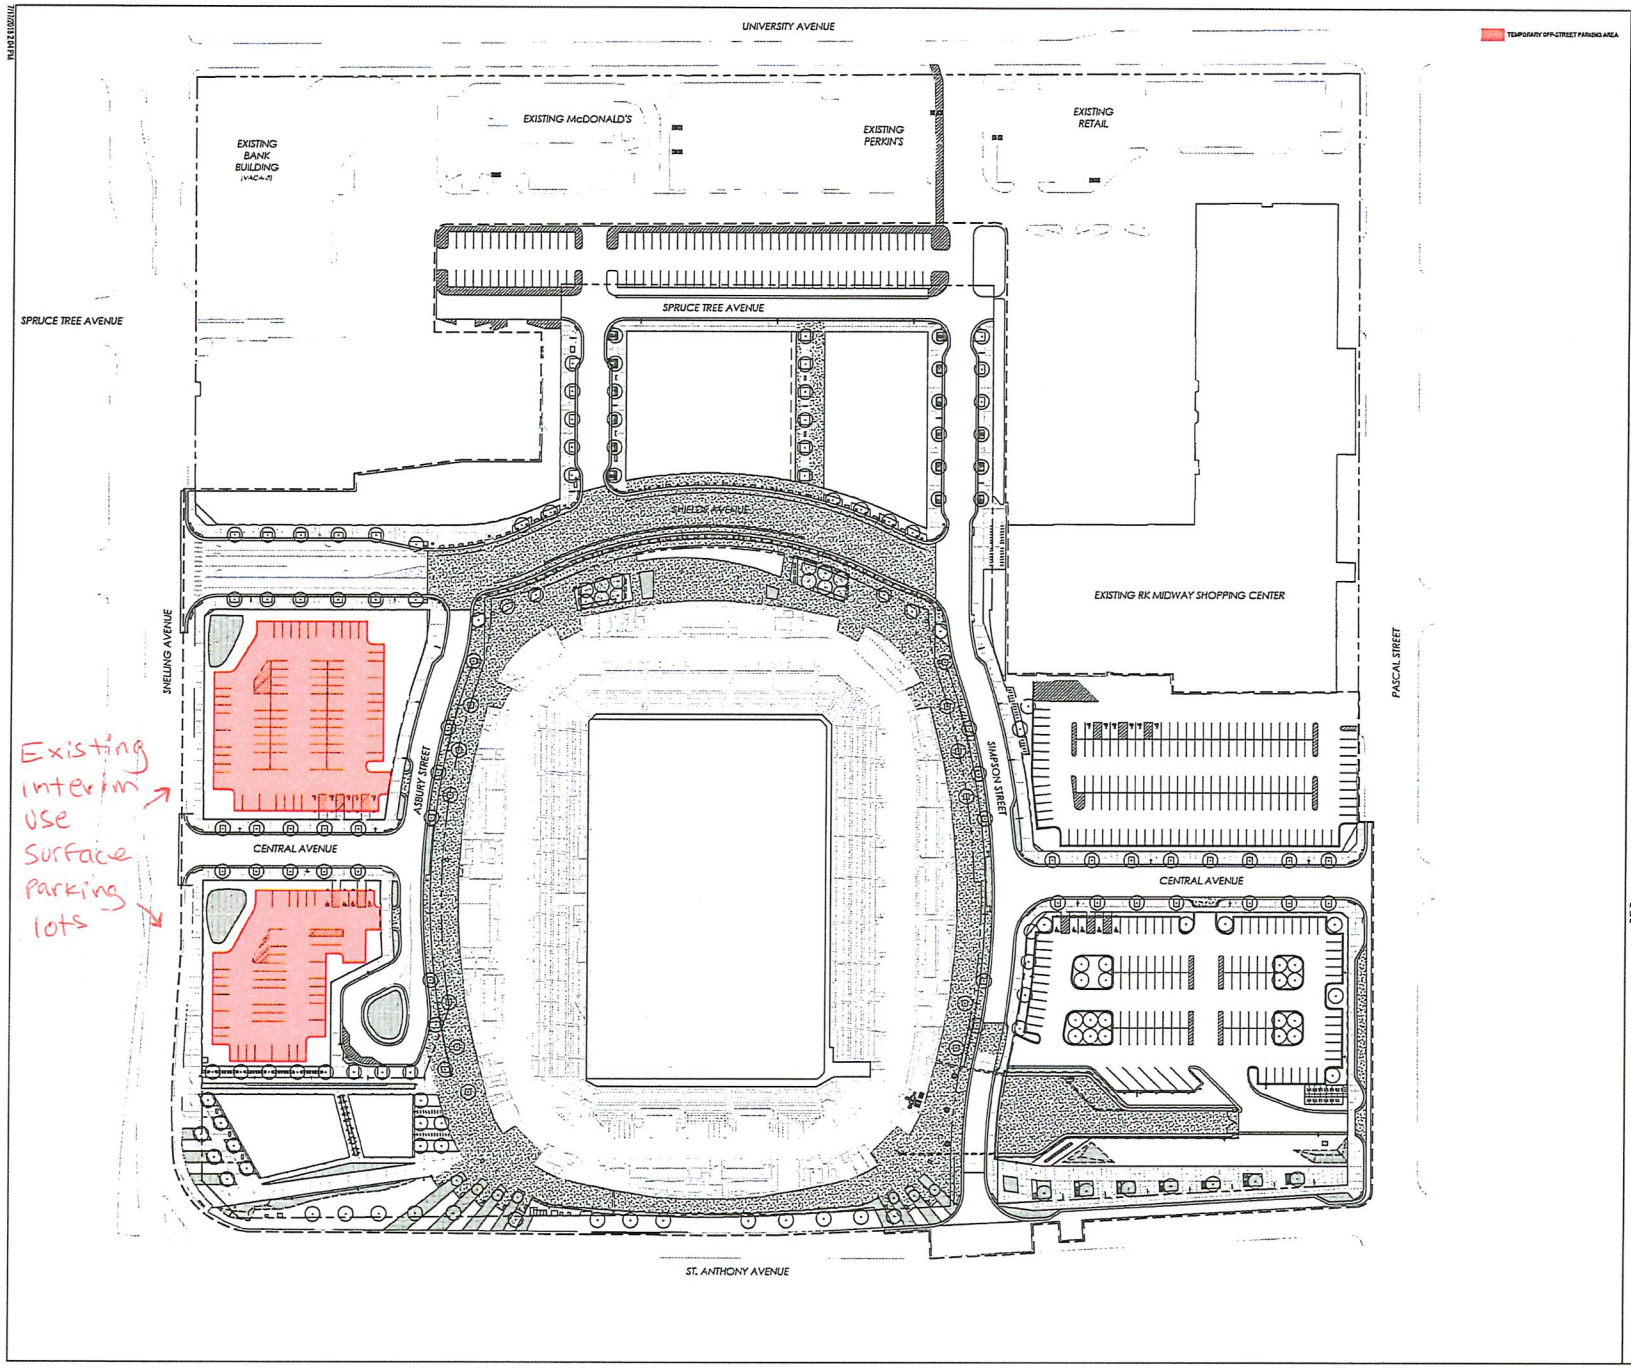

LEGEND

LANDSCAPE AREA
PE: LANDSCAPE PLANS

CONSTRUCT STANDARD CONCRETE PAVEMENT
PE: CIVIL PLANS FOR PROFILE

CONSTRUCT INTEGRALLY COLORED STANDARD CONCRETE PAVEMENT
PE: CIVIL PLANS FOR PROFILE
PE: SPECS FOR COLOR

CONSTRUCT HEAVY DUTY CONCRETE PAVEMENT
PE: CIVIL PLANS FOR PROFILE

INSTALL POROUS PAVE PROFILE
PE: A/C03.00

INSTALL CONCRETE UNIT PAVERS
PE: SPECS
PE: A/M/S/C03.00

INSTALL CRUSHED LIMESTONE FINES
PE: SPECS
PE: S/C03.00

INSTALL C.I.P. DETECTABLE WARNING STRIP
PE: SPECS
PE: E/C03.04

SITE POWER
PE: SITE ELEC.

MAJOR JOINT ALIGNMENT
PE: S01.01/C FOR LAYOUT INFORMATION

CONSTRUCT POROUS PAVE CONCRETE CURB
PE: A/C03.02
= CURB TYPE

CONCRETE CURB & GUTTER
REF CIVIL PLANS

RIGHT-OF-WAY PROPERTY LINE

LINE OF SCOPE

TV TRUCK PEDESTAL
PE: SITE ELECTRICAL

LIMESTONE BLOCK

PEDESTRIAN LIGHT POLE

FIXED DECORATIVE BOLLARD

REMOVABLE DECORATIVE BOLLARD

CAST ALUMINUM TREE GRATE

BIKE RACK

PRECAST CONCRETE PLANTER

PE: 100.00 SERIES PLANS FOR LAYOUT INFORMATION OF ALL SITE FURNISHINGS.

TRUE NORTH

0 25 50 100
SCALE: 1" = 50'-0"

POPULOUS

POPULOUS
Architecture · Planning
Sports, Entertainment
4712 Main Street, Suite 300
Kansas City, Missouri 64112
816-221-1500

KANSAS CITY OFFICE
3616 Troost Avenue
4214 Main Street, 10th Floor
Kansas City, Missouri
816-221-1500

LOS ANGELES OFFICE
11601 Wilshire Blvd. Suite 1100
Los Angeles, California
424-246-6600

ATLANTA OFFICE
Hughes Pc.
400 Sprint Valley Rd. Ste 4113
Dallas, Texas
972-620-1000

CHICAGO OFFICE
Populous Pc.
200 West Madison Street, Suite 1100
Chicago, Illinois 60606
312-443-1000

LEXINGTON OFFICE
Populous Pc.
1011 Commonwealth Drive, Suite 201
Lexington, Kentucky 40505
859-309-2011

MINNEAPOLIS OFFICE
Populous Pc.
13 Nw Broadway Ave
Minneapolis, Minnesota
952-767-1000

MINNESOTA MLS STADIUM
SAINT PAUL, MINNESOTA

INTERIM PARKING LOT USE APPLICATION

JULY 27, 2018

REVISIONS

NO.	DATE	DESCRIPTION

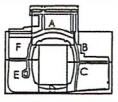

15.4157 POPULOUS

06/06/17

WEST PARKING LOTS

EX. A

Copyright © POPULOUS